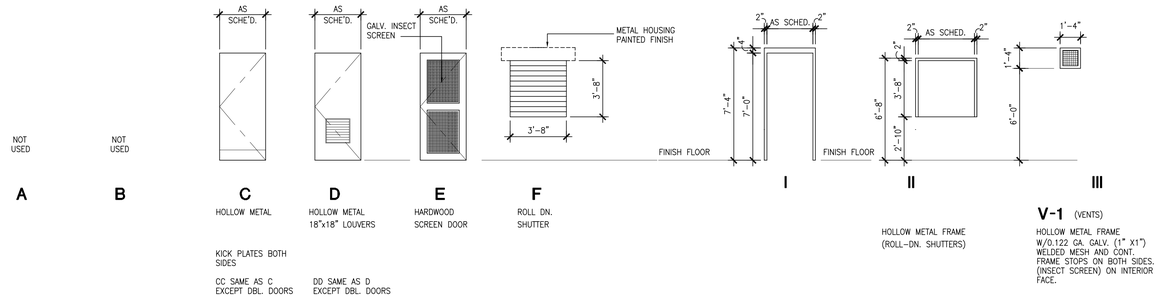

1 A401 A401 DOOR TYPES

1/4"=1'-0"

SCALE: 1/4" = 1'-0"

2 A401 A401 HOLLOW METAL FRAME TYPES

1/4"=1'-0"

DOOR SCHEDULE

Door number	Description	Door Size	Door Thk.	Door Type	Door Mat.	Door Finish	Frame Type	Frame Mat.	Frame Finish	Head Detail	Jamb Detail	Sill Detail	Fire Rating	Door number	Hardware	Remarks
401A	HOLLOW MET.	3'-0"x7'-0"	1-3/4"	A	HM	PAINTED	I	HM	PAINTED					401A		
401B	WOOD	3'-0"x7'-0"	1-3/4"	E	WOOD	PAINTED	I	HM	PAINTED					401B		SCREEN DOOR
401C	ROLL DN. SHUTTER	4'-0"x7'-0"	1-3/4"	F	METAL	PAINTED	II	HM	PAINTED					401C		ROLL-DN. SHUTTER
401D	ROLL DN. SHUTTER	4'-0"x7'-0"	1-3/4"	F	METAL	PAINTED	II	HM	PAINTED					401D		ROLL-DN. SHUTTER
402A	HOLLOW MET.	3'-0"x7'-0"	1-3/4"	D	HM	PAINTED	I	HM	PAINTED					402A		DOOR CLOSER
403A	HOLLOW MET.	3'-0"x7'-0"	1-3/4"	D	HM	PAINTED	I	HM	PAINTED					403A		DOOR CLOSER
404A	HOLLOW MET.	3'-0"x7'-0"	1-3/4"	D	HM	PAINTED	I	HM	PAINTED					404A		DOOR CLOSER
405A	HOLLOW MET.	PR. 3'-0"x7'-0"	1-3/4"	DD	HM	PAINTED	I	HM	PAINTED					405A		DOOR CLOSER
406A	HOLLOW MET.	3'-0"x7'-0"	1-3/4"	D	HM	PAINTED	I	HM	PAINTED					406A		
407A	HOLLOW MET.	3'-0"x7'-0"	1-3/4"	D	HM	PAINTED	I	HM	PAINTED					407A		

ROOM FINISH SCHEDULE

ROOM No.	ROOM NAME	FLOOR	BASE	NORTH WALL	EAST WALL	SOUTH WALL	WEST WALL	WAINSCOT	CEILING TYPE	CLG. HT.	REMARKS
401	CONCESSIONS	EPOXY COATING	NONE	PAINTED - CMU	PAINTED - CMU	PAINTED - CMU	PAINTED - CMU		EXPOSED STRUCTURE	VARIES/SLOPED	R-3
402	JANITOR'S CLOSET	EPOXY COATING	NONE	PAINTED - CMU	PAINTED - CMU	PAINTED - CMU	PAINTED - CMU		EXPOSED STRUCTURE	8'-7 1/4" A.F.F.	R-4
403	MEN'S RESTROOM	EPOXY FLOORING	CERAMIC TILE	CERAMIC TILE	CERAMIC TILE	CERAMIC TILE	CERAMIC TILE		EXPOSED STRUCTURE	VARIES/SLOPED	R-2
404	WOMEN'S RESTROOM	EPOXY FLOORING	CERAMIC TILE	CERAMIC TILE	CERAMIC TILE	CERAMIC TILE	CERAMIC TILE		EXPOSED STRUCTURE	VARIES/SLOPED	R-2
405	BALLFIELD STORAGE	CONC.-SEAL	NONE	PAINTED - CMU	PAINTED - CMU	PAINTED - CMU	PAINTED - CMU		EXPOSED STRUCTURE	8'-7 1/4" A.F.F.	R-4
406	UTILITY	CONC.-SEAL	NONE	PAINTED - CMU	PAINTED - CMU	PAINTED - CMU	PAINTED - CMU		EXPOSED STRUCTURE	VARIES/SLOPED	R-4
407	CONCESSION STORAGE	CONC.-SEAL	NONE	PAINTED - CMU	PAINTED - CMU	PAINTED - CMU	PAINTED - CMU		GYP. BOARD	8'-7 1/4" A.F.F.	R-4

ROOM FINISH REMARKS:

R-1 —— EXPOSED WOOD TRUSSES AND 2 X WOOD DECK. STAINED FINISH TYP. (U.N.O.)

R-2 —— (MULTI-COLORED) - GLAZED CERAMIC TILE WALLS W/ PATTERNS, BANDING, OR WAINCOT @ 48" A.F.F.

R-3 —— EPOXY PAINTED CMU W/ JOINT FILLER

R-4 —— PAINTED CMU

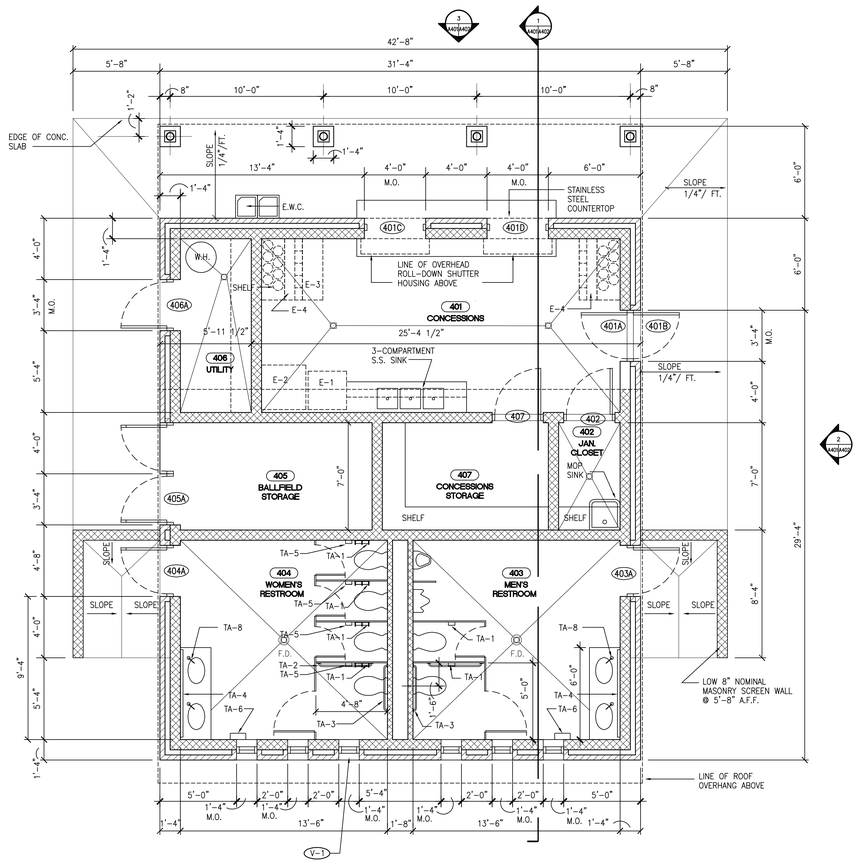

5 A401 A401 BALLFIELD CONCESSION - FLOOR PLAN

1/4"=1'-0"

PLAN NORTH

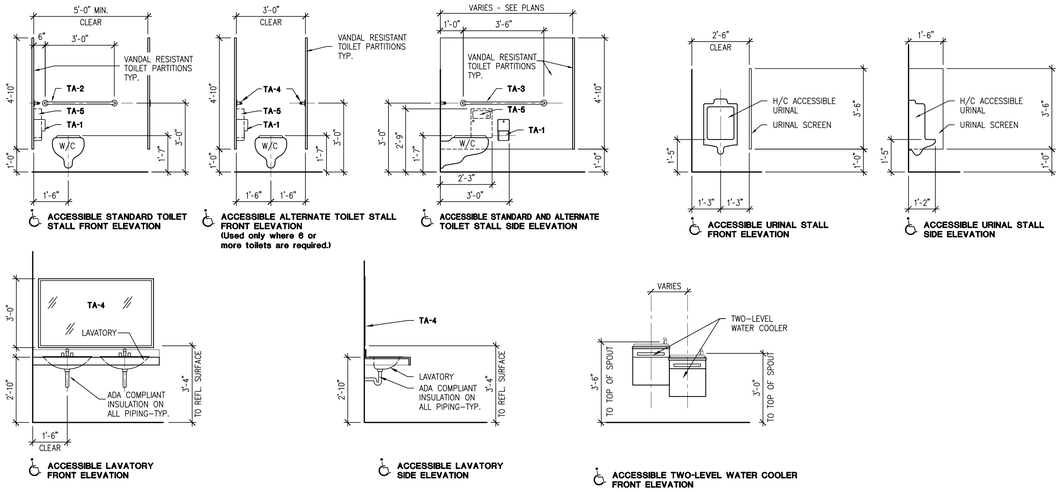

3 A401 A401 MOUNTING HEIGHTS for handicap accessible fixtures

3/8"=1'-0"

SCALE: 3/8" = 1'-0"

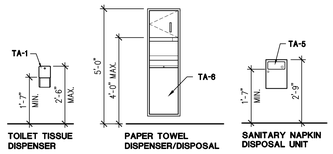

4 A401 A401 MOUNTING HEIGHTS for miscellaneous toilet accessories

3/8"=1'-0"

SCALE: 3/8" = 1'-0"

EQUIPMENT SCHEDULE (GFGI)

EQUIP. TAG	DESCRIPTION	RESPONSIBILITY	QUANTITY
E-1	POP CORN MACHINE	(GFGI)	1UNIT
E-2	REFRIGERATOR	(GFGI)	1 UNIT
E-3	ICE MACHINE	(GFGI)	1 UNIT
E-4	DRINK DISPENSER	(GFGI)	2 UNITS

MANUFACTURE NAME AND MODEL NUMBER HAVE BEEN PROVIDED FOR REFERENCE AS EQUAL ONLY.

TOILET ACCESSORIES (CFCI)

ACCESSORY NO.	DESCRIPTION	MANUFACTURER	MODEL NO.
TA-1	TOILET TISSUE DISPENSER	BOBRICK	B-2888
TA-2	36" GRAB BAR	BOBRICK	B-6206 x 36
TA-3	42" GRAB BAR	BOBRICK	B-6206 x 42
TA-4	60" x 36" MIRROR W/ STAIN. STL. FRAME	BOBRICK	B-290 6036
TA-5	SANITARY NAPKIN DISPOSAL UNIT	BOBRICK	B-254
TA-6	COMBINATION TOWEL DISPENSER/WASTE RECEPTICLE UNIT (SURFACE MOUNTED.	BOBRICK	B-39619
TA-8	NOT USED		B-8226
TA-8	DECK-MOUNTED SOAP DISPENSER	BOBRICK	

MANUFACTURE NAME AND MODEL NUMBER HAVE BEEN PROVIDED FOR REFERENCE AS EQUAL ONLY.

GENERAL NOTES

GENERAL
THE INTENT OF THESE DOCUMENTS IS TO PROVIDE A GENERAL DESCRIPTION OF THE DESIGNATED FACILITY. THE DOCUMENTS ARE NOT INTENDED TO REPRESENT SPECIFIC NATIONAL, REGIONAL, OR LOCAL CONDITIONS. ALL SYSTEMS INCLUDING CIVIL, ARCHITECTURAL, STRUCTURAL, MECHANICAL, ELECTRICAL, AND PLUMBING ARE TO BE DESIGNED AND COORDINATED FOR SPECIFIC NATIONAL, REGIONAL, AND LOCAL CONDITIONS.

CODES
THE DESIGN OF THIS FACILITY MUST COMPLY WITH ALL CURRENT AND APPLICABLE NATIONAL, STATE, LOCAL, AND MILITARY CODES STANDARDS AND REGULATIONS.

EQUIPMENT
WHERE EQUIPMENT MANUFACTURER AND MODEL NUMBER HAVE BEEN DESIGNATED, THEY ARE ONLY PROVIDED AS A DESIGN REFERENCE. EQUIPMENT SELECTED SHOULD BE EQUAL IN SIZE, SHAPE, AND PERFORMANCE TO THOSE DESIGNATED.

TRADE STANDARDS
WHERE THE DESIGN DEVIATES FROM LOCAL OR REGIONAL TRADE PRACTICES, WHICH ARE NOT GOVERNED BY CODES, REGULATIONS, OR STANDARDS AND SHOULD BE IMPLEMENTED IN ORDER TO PROVIDE THE MOST APPLICABLE DESIGN SOLUTION, THE DESIGN SHOULD BE MODIFIED ACCORDINGLY. THE MODIFICATIONS SHOULD NOT BE PERFORMED PRIOR TO A THOROUGH REVIEW OF MODIFICATION AFFECTS.

SYMBOL		DESCRIPTION	DATE	APPROVAL

REVISIONS

Drawn by: S.P.

COORDINATION:

Engr:

Design and Construction:

APPROVAL:

Director of Facilities — date

Director of Operations — date

HEADQUARTERS AIR FORCE SERVICES AGENCY

Title:

UNITED STATES AIR FORCE
NON-APPROPRIATED FUNDS PROJECT
35% AFNAF PROTOTYPES DESIGN
CONTRACT NO. NAFBA195CD0012

YOUTH BALLFIELD CONCESSION STAND FLOOR PLAN

SCALE: 1/4" = 1'-0" | DATE: APRIL 17, 2000

DRAWING NUMBER:

SHEET A4.01 OF