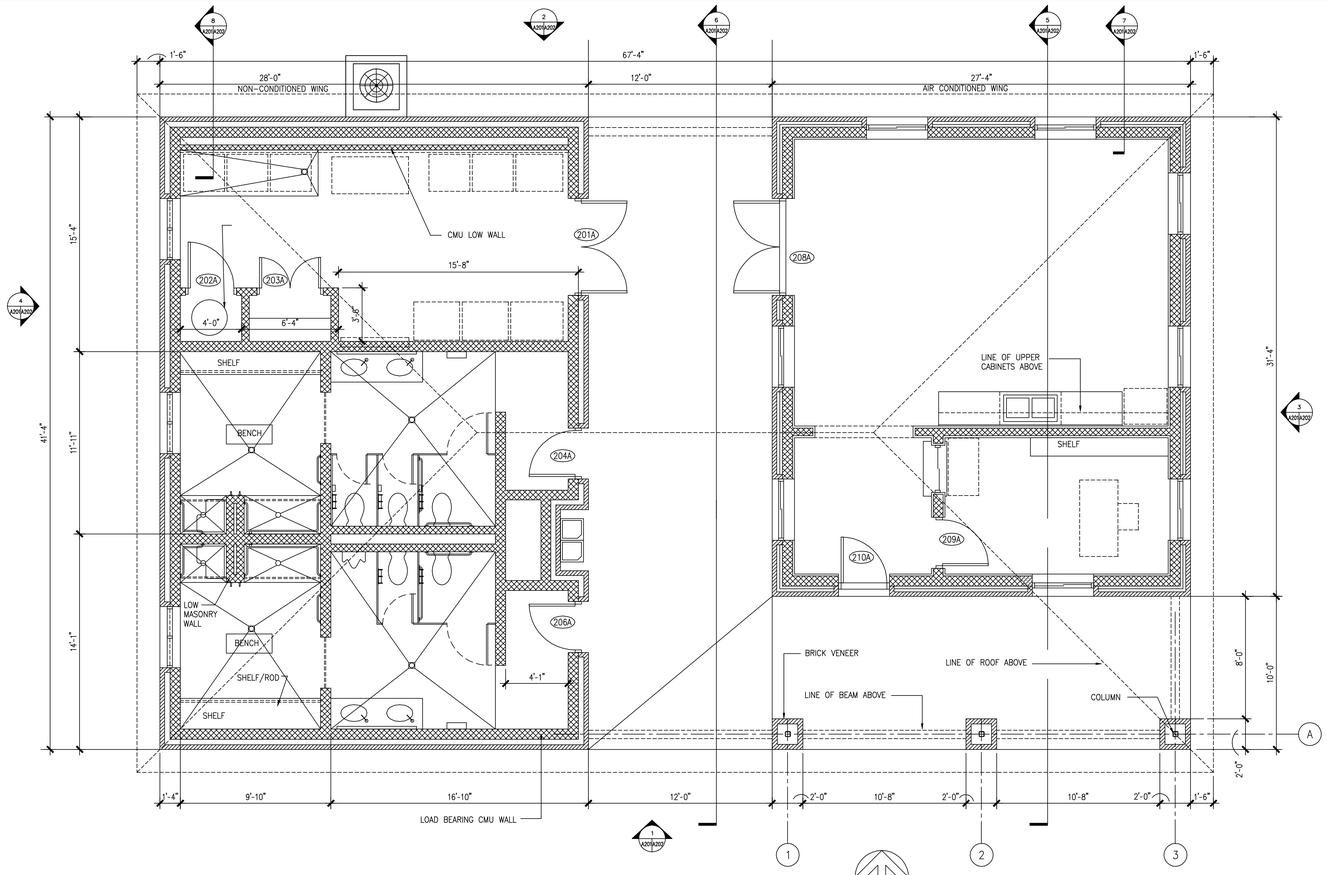

6 A201|A201 FAMCAMP SERVICE FACILTY – FLOOR PLAN

1/4"=1'-0"

SYMBOL		DESCRIPTION	DATE	APPROVAL

REVISIONS

Drawn by:

COORDINATION:

Engr:

Design and Construction:

APPROVAL:

Director of Facilities date

Director of Operations date

HEADQUARTERS AIR FORCE SERVICES AGENCY

Title:

UNITED STATES AIR FORCE
NON–APPROPRIATED FUNDS PROJECT
35% AFNAF PROTOTYPES DESIGN
CONTRACT NO. NAFBA195CD0012

SCALE:

DATE: APRIL 17, 2000

SHEET

DRAWING NUMBER:

OF