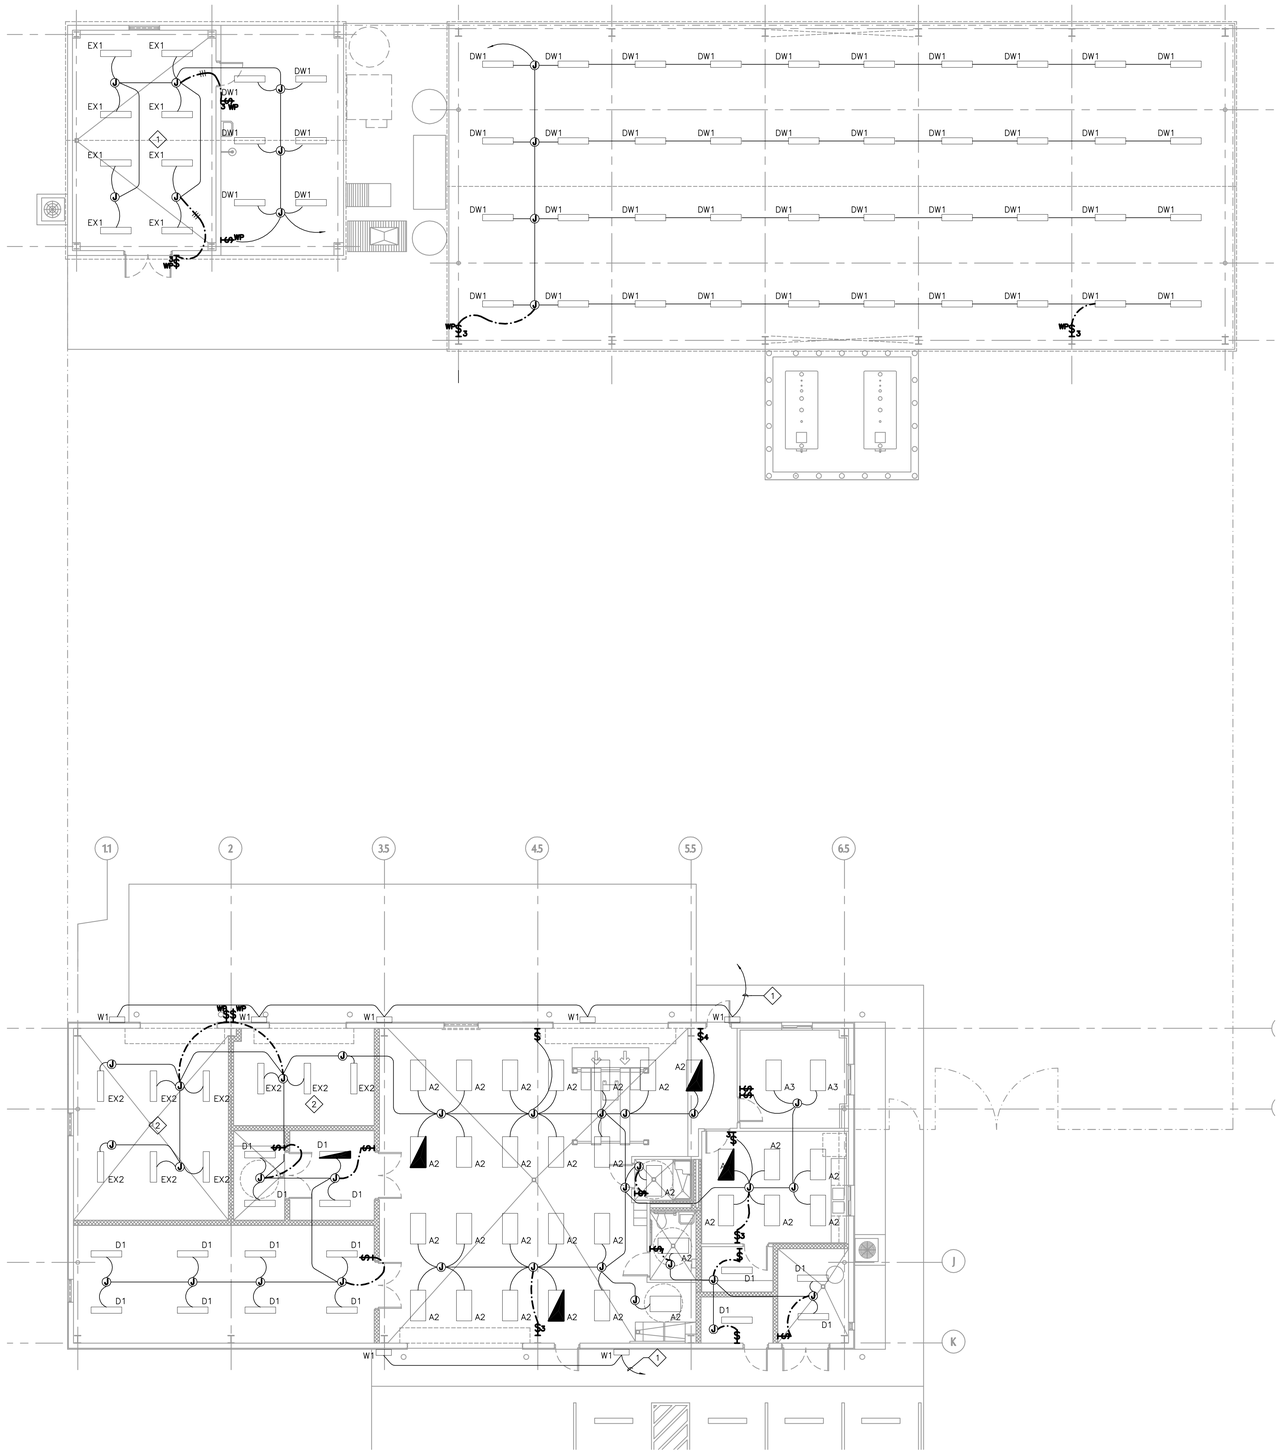


## LIGHTING FIXTURE SCHEDULE

| MARK | MANUFACTURER & CATALOG NUMBER | # LAMPS | MOUNTING | FIXTURE VA | LAMP DATA | VOLTAGE | NOTES |
|---|---|---|---|---|---|---|---|
| A2 | LITHONIA # 2SP-X-2-32-A12-X-GEB10 | 2 | * | 90 | F32/T8 | * | STATIC TROUFER MOUNTING AND VOLTAGE AS REQUIRED. |
| A3 | LITHONIA # 2SP-X-3-32-A12-X-GEB10 | 3 | * | 120 | F32/T8 | * | STATIC TROUFER MOUNTING AND VOLTAGE AS REQUIRED. |
| A4 | LITHONIA # 2SP-X-4-32-A12-X-GEB10 | 4 | * | 160 | F32/T8 | * | STATIC TROUFER MOUNTING AND VOLTAGE AS REQUIRED. |
| D1 | LITHONIA # DM-2-48HO-X-GEB10 | 2 | SURFACE | 110 | F48 / HO | * | INCLOSED AND GASKETED INDUSTRIAL VOLTAGE AS REQUIRED. |
| DW1 | LITHONIA # DMW-2-48HO-X-GEB10 | 2 | SURFACE | 110 | F48 / HO | * | INCLOSED AND GASKETED INDUSTRIAL VOLTAGE AS REQUIRED. LISTED FOR WET LOCATION. |
| G1 | LITHONIA # C-2-32-X-GEB10-WGCUN | 2 | SURFACE | 90 | F32/T8 | * | GENERAL PURPOSE STRIP VOLTAGE AR REQUIRED |
| W1 | LITHONIA # TWM-250S-TB | 1 | WALL | 300 | HPS 250W | * | HIGH PRESURE SODIUM WALL-PAK WITH MULTI-TAP BALLAST. |
| X1 | LITHONIA # LRP-B-X-GC-X-120/277-ELN-X | N/A | * | 2 | LED | 120/277 | EDGE-LIT EXIT WITH FACES, DIRECTIONAL INDICATOR AND MOUNTING AS REQUIRED. |
| EX1 | LIGHTOLIER HSCVT240-X-OC | 2 | SURFACE | 110 | F32/T8 | * | HAZARDOUS LOCATION CLASS I DIV 2 FIXTURE |
| EX2 | LIGHTOLIER HSCDT240-X-OG | 2 | SURFACE | 110 | F32/T8 | * | HAZARDOUS LOCATION CLASS II DIV 2 FIXTURE |

KEYED NOTES: (THIS SHEET ONLY)

1. CONTRACTOR SHALL PROVIDE, INSTALL, AND CONNECT ALL WIRING, CONDUIT ETC IN THIS AREA IN ACCORDANCE WITH THE N.E.C. REQUIREMENTS FOR A CLASS I DIVISION 2 HAZARDOUS LOCATION.

2. CONTRACTOR SHALL PROVIDE, INSTALL, AND CONNECT ALL WIRING, CONDUIT ETC IN THIS AREA IN ACCORDANCE WITH THE N.E.C. REQUIREMENTS FOR A CLASS II DIVISION 2 HAZARDOUS LOCATION.

KEYED NOTES: (THIS SHEET ONLY)

1. THIS CIRCUIT SHALL BE CONTROLLED BY PHOTOCELL AND TIME CLOCK.

1 MAINTENANCE BLDG. LIGHTING PLAN
SCALE: 1/8" = 1'-0"
E101 E101

| SYMBOL | | DESCRIPTION | DATE | APPROVAL |
|---|---|---|---|---|
| | | | | |
| | | | | |
| | | | | |

REVISIONS

Drawn by: G. CRAWL

COORDINATION

Engr:

Design and Construction:

APPROVAL:

Director of Facilities date

Director of Operations date

HEADQUARTERS AIR FORCE SERVICES AGENCY

Title:

UNITED STATES AIR FORCE
NON-APPROPRIATED FUNDS PROJECT
35% AFNAF PROTOTYPES DESIGN
CONTRACT NO. NAFBA195CD0012

GOLF COURSE COMPLEX - LIGHTING PLAN

SCALE: 1/8" = 1'-0" DATE: APRIL 17, 2000

DRAWING NUMBER:

SHEET E101 OF

T:\99044\ELEC\E101